Wednesday, 7/4/2007 2:44:57 PM Kim Johnston **Process Sheet Drawing Name** : AFT CAP Customer : CU-DAR001 Dart Helicopters Services Job Number : 33288 **Estimate Number** : 10312 **Part Number** P.O. Number 7/4/2007 S.O. No. : NA **Drawing Number** This Issue : N/A Project Number Prsht Rev. : MA : C : PURCHASED PARTS **Drawing Revision** First Issue : 32427 **Previous Run** Material **1**7/17/2007 Qty: 20 Um: Each **Due Date** Written By Checked & Approved By Hole size revised in Step 5 KJ/JLM Comment 07-02-19 JLM Est Rev:H Changed Inserts changed inserts 07.06.11 EC est rev | **Additional Product** Job Number: Description: Machine Or Operation: Seq. #: 1.0 PG **PURCHASING** Comment: PURCHASING CL07/07/04 Issue P/O: \_\_ 1-Spin as per Dwg D2646 2-Material release note required 2.0 D2646P Aft Cap Comment: Qty.: 1.0000 Each(s)/Unit Total: 20.0000 Each(s) AFT CAP PACKAGING RESOURCE Comment: PACKAGING RESOURCE #1 Receive & Inspect for Transit Damage Ensure Material Release Note is attached 4.0 QC6 Comment: DIMENSIONAL CHECK Inspect dimensions as per Dwg D2646 5.0 SMALL FAB 1 SMALL & MEDIUM FAB RESOURCE 1 Comment: SMALL & MEDIUM FAB RESOURCE 1

1-Drill using DT8026 as per Dwg D2646.

2-Open holes to .297 as per Dwg D2646.

ml07/07/24

#### Dart Aerospace Ltd

W/O:		WORK ORDER	R CHANGES				····	
DATE STEP	PR	OCEDURE CHANGE		Ву	Date	Qty	Approval Chief Eng / Prod Mgr	Approva QC Inspector
			÷	-				
		10,						
Part No:	PAR #:	Fault Category:	NCI	R: Yes	No <b>DQ</b>	A:	_ Date: _	
	• •			QA: i	N/C Close	d:	_ Date: _	

NCR:		V	VORK ORDI	ER NON-CONFORMANC	E (NCR)				
	497	Description of NC		Corrective Action Section B		Verification	Ammayal	Annewal	
DATE	STEP	Section A	Initial Chief Eng	Action Description Chief Eng	Sign & Date	Section C	Approval Chief Eng	Approval QC Inspector	
		.8						(1)	
						,			
		· · · · · · · · · · · · · · · · · · ·							
		<del>(*</del>							
: :									

NOTE: Date & initial all entries

Date: User:	Wednesday, 7/4/2 Kim Johnston	2007 2:44:57 PM	Process Sheet	
Custo	mer: CU-DAR001	Dart Helicopters Services	Drawing Name: AFT CAP	
• ,		·		
Job Num	ber: 33288		Part Number: D2646	
Job Number:				
Seq. #:	Machine O	Operation:	Description :	
	3-Deburr			ml07/07/30
6.0	QC5		INSPECT WORK TO CURRENT STEP	
		T WORK TO CURRENT STEP		to 57/03/80 (470)
7.0	HAND FINIS	HING1	HAND FINISHING RESOURCE #1	
Co		NISHING RESOURCE #1 h and Alodine as per QSI 005 4.1	1	
8.0	POWDER CO	DATING	POWDER COATING	
Со	mment: POWDE	R COATING Coat White Gloss (Ref: 4.3.5.1) a	s per QSI 005 13	
9.0	QC3	500L WITHO GIODO (1701. 4.0.0.1) a	INSPECT POWDER COAT/CHEMICAL CON	VERSION
	Mment: INSPECTAL ALS71032130	POWDER COAT/CHEMICAL C	· · · · · · · · · · · · · · · · · · ·	
10.0			Insert	
Col	mment: Qty.: 2 INSERT Batch:	2.0000 Each(s)/Unit Total :	40.0000 Each(s)	
11.0	SMALL FAB 1		SMALL & MEDIUM FAB RESOURCE 1	
Cor		MEDIUM FAB RESOURCE 1 erts as per Dwg D2646	/ W/W	
12.0	QC5		INSPECT WORK TO CURRENT STEP	
		WORK TO CURRENT STEP	DACKACING DECOLIDEE #4	
13.0	PACKAGING	<b>IIIIIII</b> S	but upzwh d	
Coi		iING RESOURCE #1 and Stock		
	Location:		7/8/01 00	
	4.7	۲ .		

Dart Ae	rospace L	td						
W/O:			W	ORK ORDER CHANGES				<del> </del>
DATE	STEP	PR	OCEDURE CH	ANGE	Ву	Date Qty	Approval Chief Eng / Prod Mgr	Approval QC Inspector
						•		
					4.5			1
							;	
	į.							
Part No	):	PAR #:	Fault Cate	egory: N	ICR: Yes (	No) DQA:	Date: <u>c</u>	1/08/0
				egory: N	QA: N	/C Closed:	Date: _	•
NCR:			WORK ORD	DER NON-CONFORMANO	CE (NCR	)		
		Description of NC		Corrective Action Section B		Verification	Approval	Annroyal
DATE	STEP	Section A	Initial Chief Eng	Action Description Chief Eng	Sign & Date	Section C	Approval Chief Eng	Approval QC Inspector

NCR:			WORK ORD	ER NON-CONFORMAN	SE (NCR)	÷		
		Description of NC		Corrective Action Section B		Verification	Approval	
DATE	STEP	Section A	Initial Chief Eng	Action Description Chief Eng	Sign & Date	Section C	Chief Eng	Approval QC Inspector
				÷				
				v.				
					18			
				á.			4	

NOTE: Date & initial all entries

Date:

Wednesday, 7/4/2007 2:44:57 PM

User:

Kim Johnston

**Process Sheet** 

Customer: CU-DAR001 Dart Helicopters Services

Drawing Name: AFT CAP

Job Number: 33288

Part Number: D2646

Job Number:



Seq. #:

Machine Or Operation:

Description:

14.0

QC21

FINAL INSPECTION/W/O RELEASE





Comment: FINAL INSPECTION/W/O RELEASE

Job Completion




CfN/07-68-01

### **Dart Aerospace Ltd**

W/O:			WORK ORDER	CHANGES				
DATE	STEP	PRO	OCEDURE CHANGE	Ву	Date	Qty	Approval Chief Eng / Prod Mgr	Approval QC Inspector
	7							
Part No	):	PAR #:	Fault Category:	NCR: Ye	s No DQ	A:	Date:	<del> </del>
				QA	: N/C Close	d:	Date: _	

NCR:			WORK ORE	DER NON-CONFORMAN	CE (NCR)			
		Description of NC		Corrective Action Section B	3	Verification	Annroval	Annroyal
DATE	STEP	Section A	Initial Chief Eng	Action Description Chief Eng	Sign & Date	Section C	Approval Chief Eng	Approval QC Inspector
		*					į	
				-				
				5				
	]						1	

NOTE: Date & initial all entries

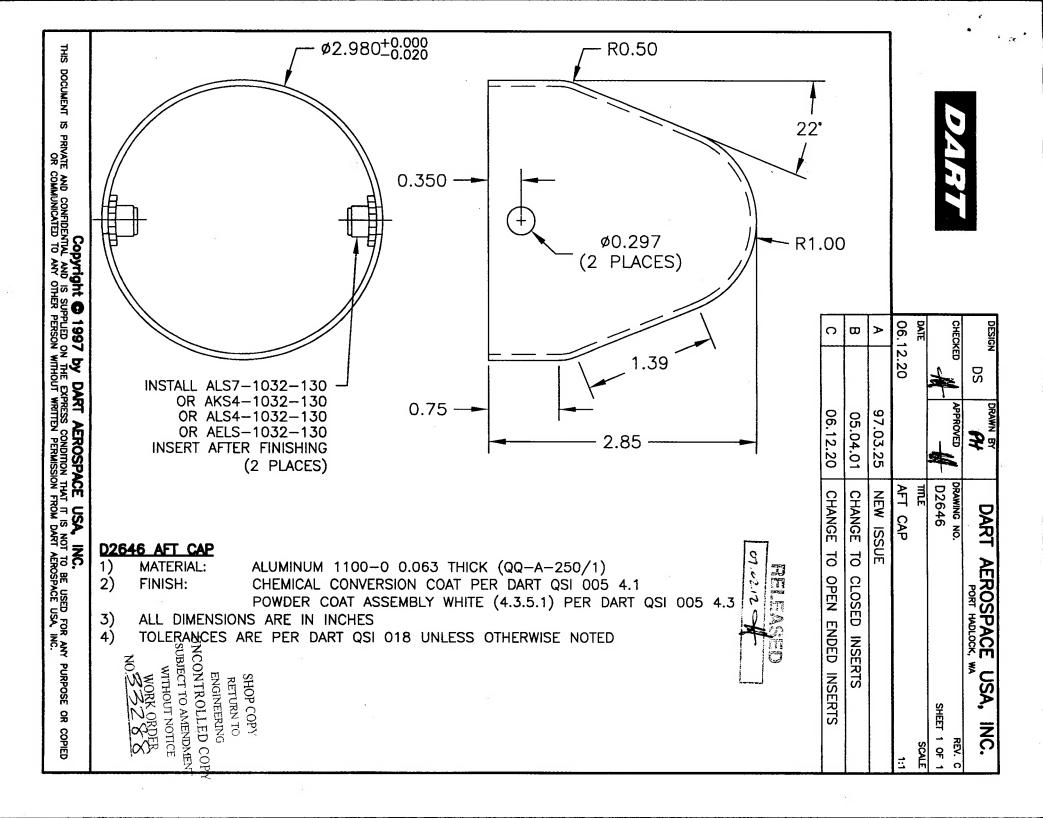



# Sieg's Manufacturing Ltd.

### Metal Spinning and Fabricating

6236 - 205 STREET, LANGLEY, B.C. V2Y 1N7 TELEPHONE: (604) 530-7455 • FAX: (604) 530-7490

## INSPECTION REPORT

Date: July 17			
Customer: Dart	Lowe	500	'n
Packing Slip: 3130	71	ston	بو

		4 4 4		10 (4)	
Part#:	Quantity	Material	Check	Debur	Insp.
5011110			holes	edges	By.
D2646 ROVC	50	.0631100	NA		X

· · · · · · · · · · · · · · · · · · ·			
	4 . 4 .		

Y.	Ŷ		Δ
ER	£	Bi	u
	700	9991	72

#### **Certification of Test Results Alcoa Mill Products** 1480 Manheim Pike

223	ER (	ERASS SA SST ELEVEN ELD, MI	LES INC			COPPER & EL 6555 E. DETROIT		LES INC				CERT DATE SKID N SKID V	Ю	2/1	063043: 12/200! 35002! 6,654
ORDER	NO	LB8335	PO NO	CB2548			T		MIL	L FIN	ISH				
PTEM N	0	1	PART NO	050393-8			1		NON	ANOD:	ize qua	LITY			
ALLOY		1100	TEMPER	0	FORM	COIL	·		OUI	: STA	NOARD M	ILL FINISH			
GAUGE		.06300	WIDTH	48.0000	LENGTH	0.0000	1		IN:	STANI	DARD MI	LL FINISH			
				14					NOT	EMBO	SSED				
LOT:	2454	73 COIL:	A01 DF	ROP: 04M050	9								è		
		INGOT	SI	FE	CU	MN	MG	CIR	NI		ZN	TI			
•		*0504111	0.14	0.52	0.13	0.01	0.01	0.01	0.01		0.01	0.01			
	~	HEAD UL	TIMATE ST	RENGTH 13.	2 KSI						1			1_	
				RENGTH 13.					$\mathcal{G}$	JAT		aid	برم		
				GTH (OFFSE							<u></u>	= 10=	<u> </u>		
				igta (offse (g.l. ± 2					- 1	Date		- 10-1	D_		
				(G.L. = 2		•			l	Cust.		Magay.	25.	77	7
				,			1 1		1	W/0 :	» خ <del>ار</del> ۲	30 /0	<u> </u>	<del>*</del> /_	
			ORTED BY						1	Onty.	<i>Z</i> O:	The second of the second	:s		
•		MECHANI	CAL PROPE	RTIES ACCO	RDING TO	ASTM B-557-0	02 <b>a</b>		1		Siza	1 7 308	cial	Instru	ctions
MECHA	(ICA	L AND CHEM	ICAL PROP	ERTIES MEE	T THE REC	UIREMENTS O	₽.		- 1			and a second			at/Lot
	LSME	SB209 110	O O, AMS	4001H 1100	0,		•				Park all	- CHATT	,	_	
	LSTM	B209-04 1	100 O, AM	IS-QQ-A-250	/1 1100 0	1	• • •			Thes	a fact re	posts fre fo	r ma	terial	shipped
CEPTI	2 T ("A	TON OF THE	ייייים מיייים	S GUNTY NO	m DP DPDD	ODUCED EXCE				OB VI	rur Par	at ev	بيريدا		
		CERTIFICA		O BIRDE NO		OPOCHO EACE	AL IN EOU	٠.		Fres	-01	lopper & Br	198 8	iales	
								,		1-12	2 2	MALA I	Du	Ma	M
										Ougl	ity Ren	resentative			
		*			A.				1	Luuai	ity itop	, , , , , , , , , , , , , , , , , , , ,			
*										- Aug	amar D	art #			
				<del></del>						Cus	tomer P	art #			
This docum specification to terms a	ent ce us desc d cond	rtifies the materi cribed herein and litious on the Alc	al above has be has met those s on sales order a	en tested in accord requirements. The greenent.	dance with application material is sub	icable ject	Authorized		FF KR	EADY	LAB	SUPERVISO	R		,

3			Val	ŧ	
· ·					
タウ. 変化。					
			×		
		in the second se			
			· 2		
<u> </u>		. <b>(€%</b> )	¥		·
			1		
š.,					
*			¥		
		* W. W.		eri Garantina	
	•	(0.19.)			
<b>4</b>		,		•	
	4	,			
المرافقيسين ورافقي المرافق المرافقين	the state of the s			2	
				in the second	
	•				
	9.	. ·	40, No.		
	<b>A-</b>				
					\$ 1 TE
	·· * ·				
4					
			- 3-	•	
, ()				÷ 11	
	*	i i i i i i i i i i i i i i i i i i i			
			• •		8>
	1. 1. 1. 1. 1. 1. 1. 1. 1. 1. 1. 1. 1. 1				
(**, ***)				•	4
					. F